A2

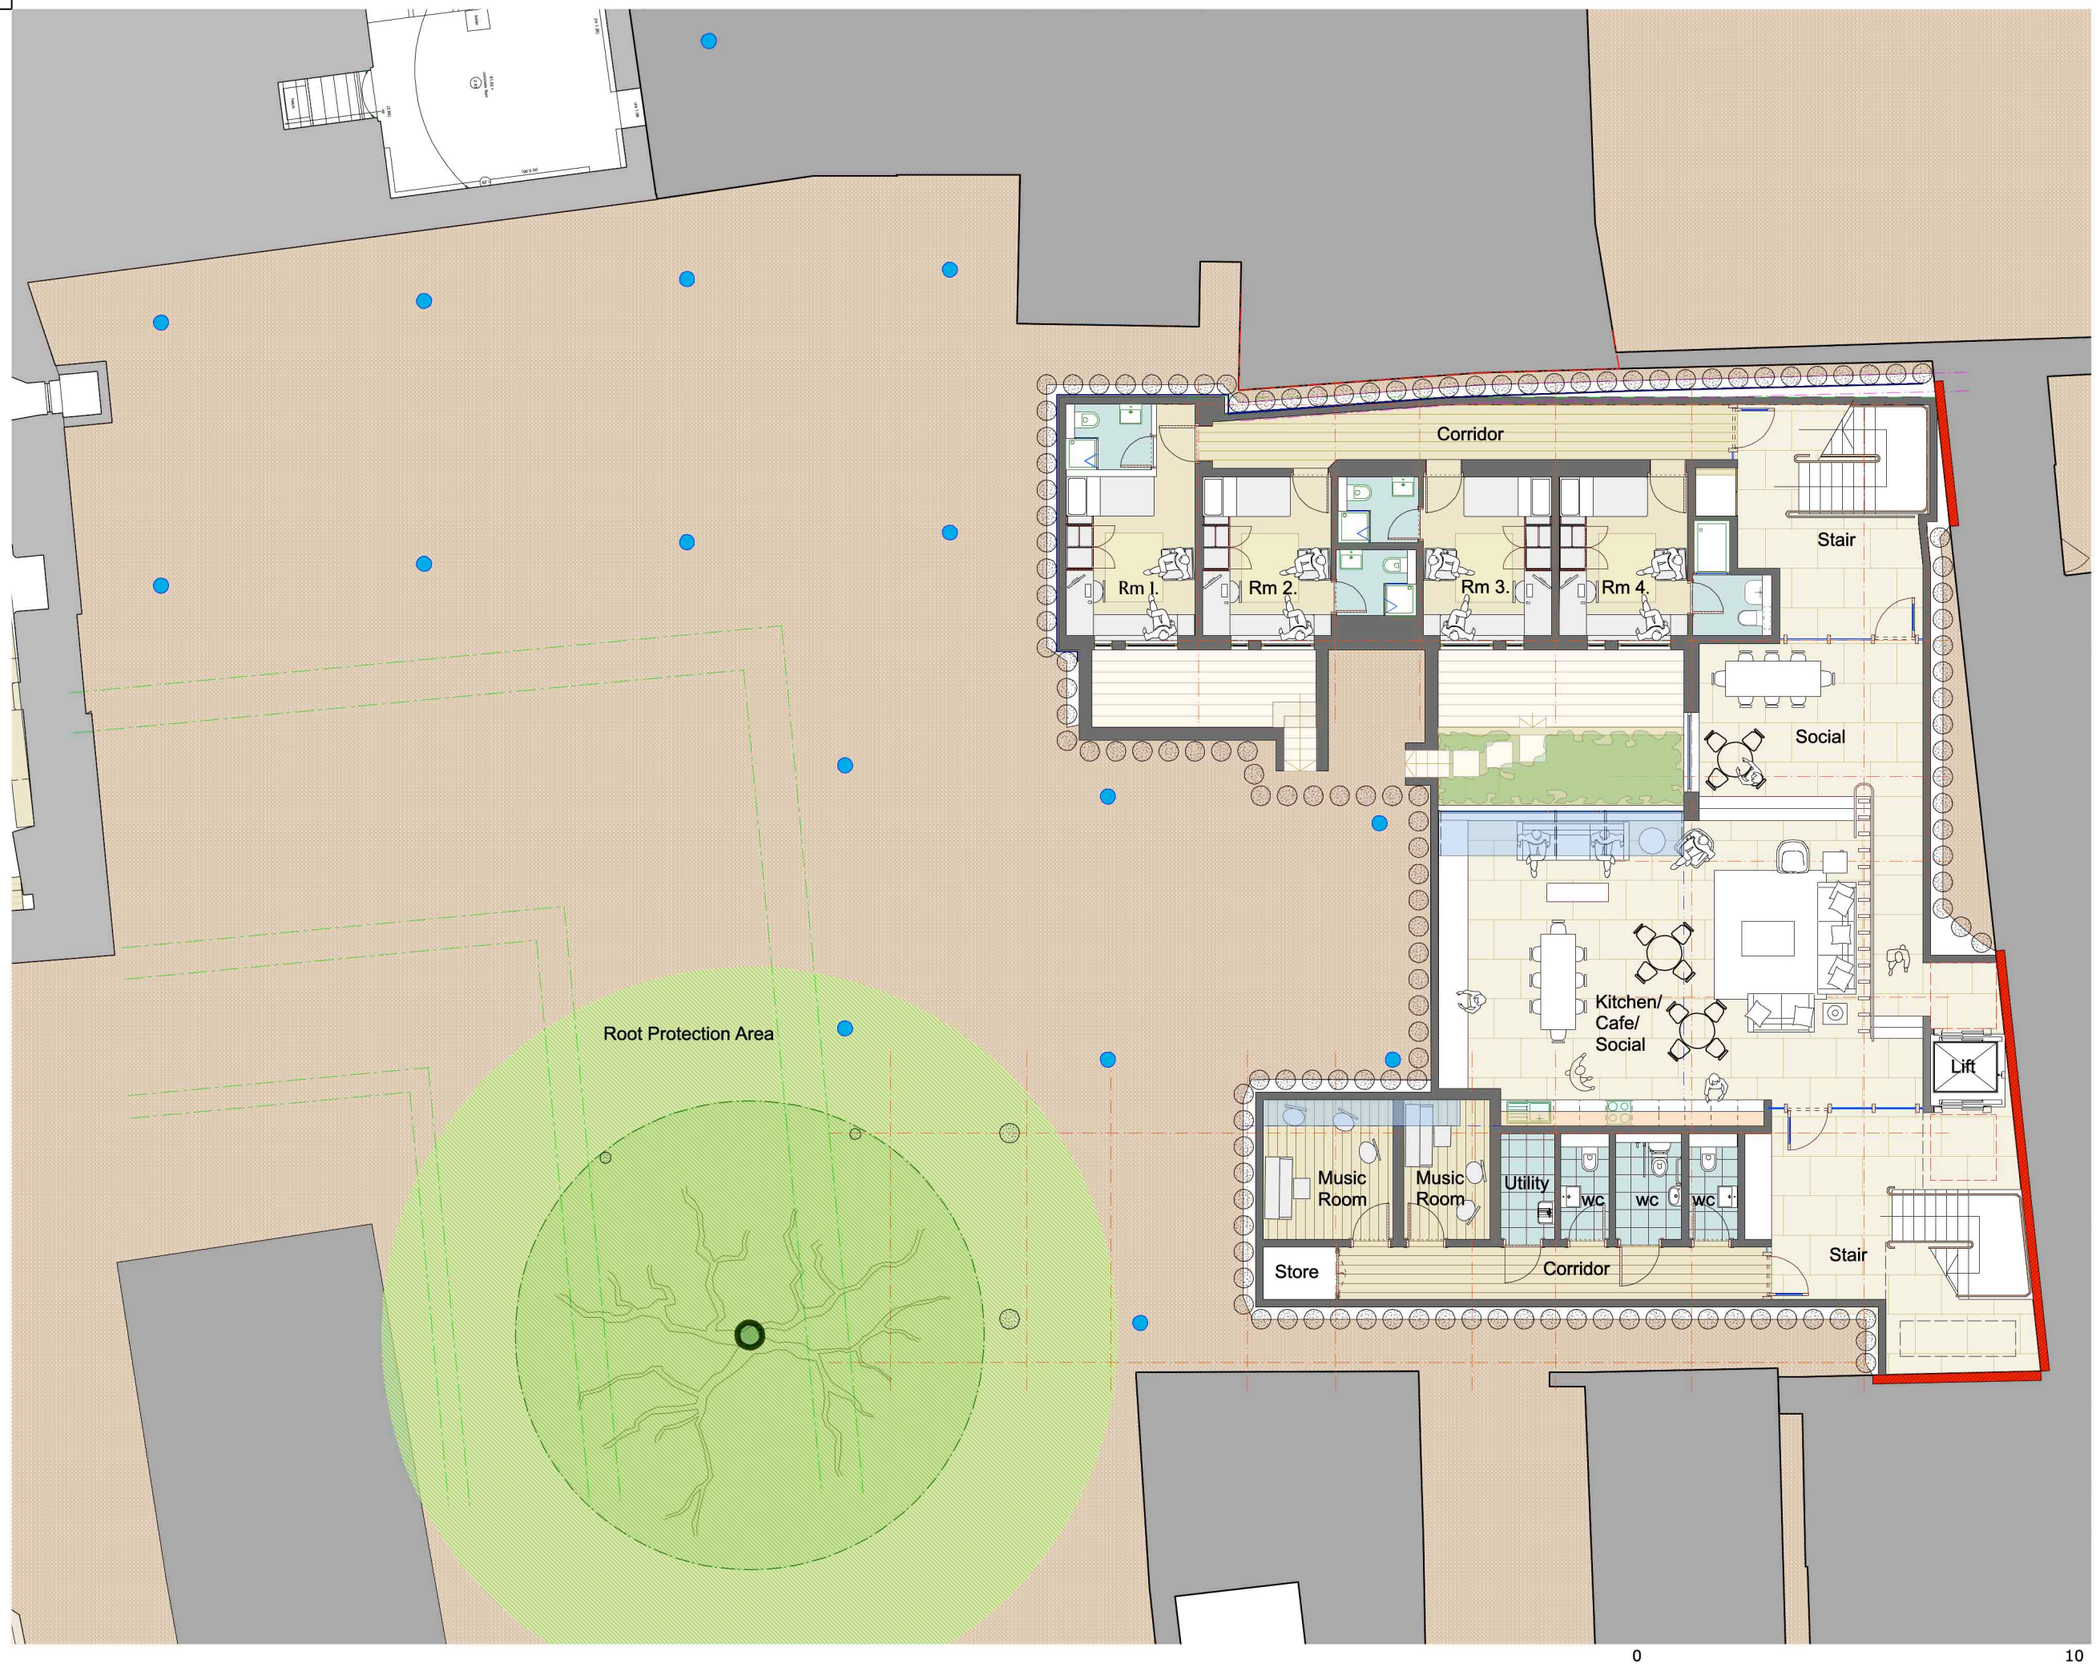

Notes

-

Rev.	Date	Amendment
-	-	-

Client

-

Project

The Frewin Project

Title

Frewin Garden Court
Proposed Lower Ground Floor Plan

Drawn by	Checked by	Scale	Date
IK	**TL**	**1:100 @A2**	**10/09/19**

Drawing number	Revision
162/P/003	**-**

Status

PLANNING

LEE/FITZGERALD
ARCHITECTS

Lee/Fitzgerald Architects
199 Southwark Bridge Road, London SE1 0ED

tel: 020 7089 6440
fax: 020 7403 4421

email: lfa@leefitzgerald.co.uk
web: www.leefitzgerald.co.uk

A2

All dimensions to be verified on site by the contractor and all discrepancies or ommissions must be reported to the architect immediately.

This drawing is the property of Lee/ Fitzgerald Architects. Copyright reserved.

DO NOT SCALE.

Notes

-

N

Rev.	Date	Amendment
-	-	-

Client
-

Project
The Frewin Project

Title
Frewin Garden Court
Proposed Ground Floor Plan

Drawn by	Checked by	Scale	Date
IK	TL	1:100 @A2	10/09/19

Drawing number	Revision
162/P/004	-

Status
PLANNING

LEE/FITZGERALD
ARCHITECTS

Lee/Fitzgerald Architects
199 Southwark Bridge Road, London SE1 0ED

tel: 020 7089 6440
fax: 020 7403 4421

email: lfa@leefitzgerald.co.uk
web: www.leefitzgerald.co.uk

A2

Notes
-

N

Rev.	Date	Amendment
-	-	-

Client
-

Project
The Frewin Project

Title
Frewin Garden Court
Proposed First Floor Plan

Drawn by	Checked by	Scale	Date
IK	TL	1:100 @A2	10/09/19

Drawing number	Revision
162/P/005	-

Status
PLANNING

LEE/FITZGERALD
ARCHITECTS

Lee/Fitzgerald Architects
199 Southwark Bridge Road, London SE1 0ED

tel: 020 7089 6440
fax: 020 7403 4421

email: lfa@leefitzgerald.co.uk
web: www.leefitzgerald.co.uk

A2

Notes
-

Rev.	Date	Amendment
-	-	-

Client
-

Project
The Frewin Project

Title
Frewin Garden Court
Proposed Second Floor Plan

Drawn by	Checked by	Scale	Date
IK	TL	1:100 @A2	10/09/19

Drawing number	Revision
162/P/006	-

Status
PLANNING

LEE/FITZGERALD
ARCHITECTS

Lee/Fitzgerald Architects
199 Southwark Bridge Road, London SE1 0ED

tel: 020 7089 6440
fax: 020 7403 4421

email: lfa@leefitzgerald.co.uk
web: www.leefitzgerald.co.uk